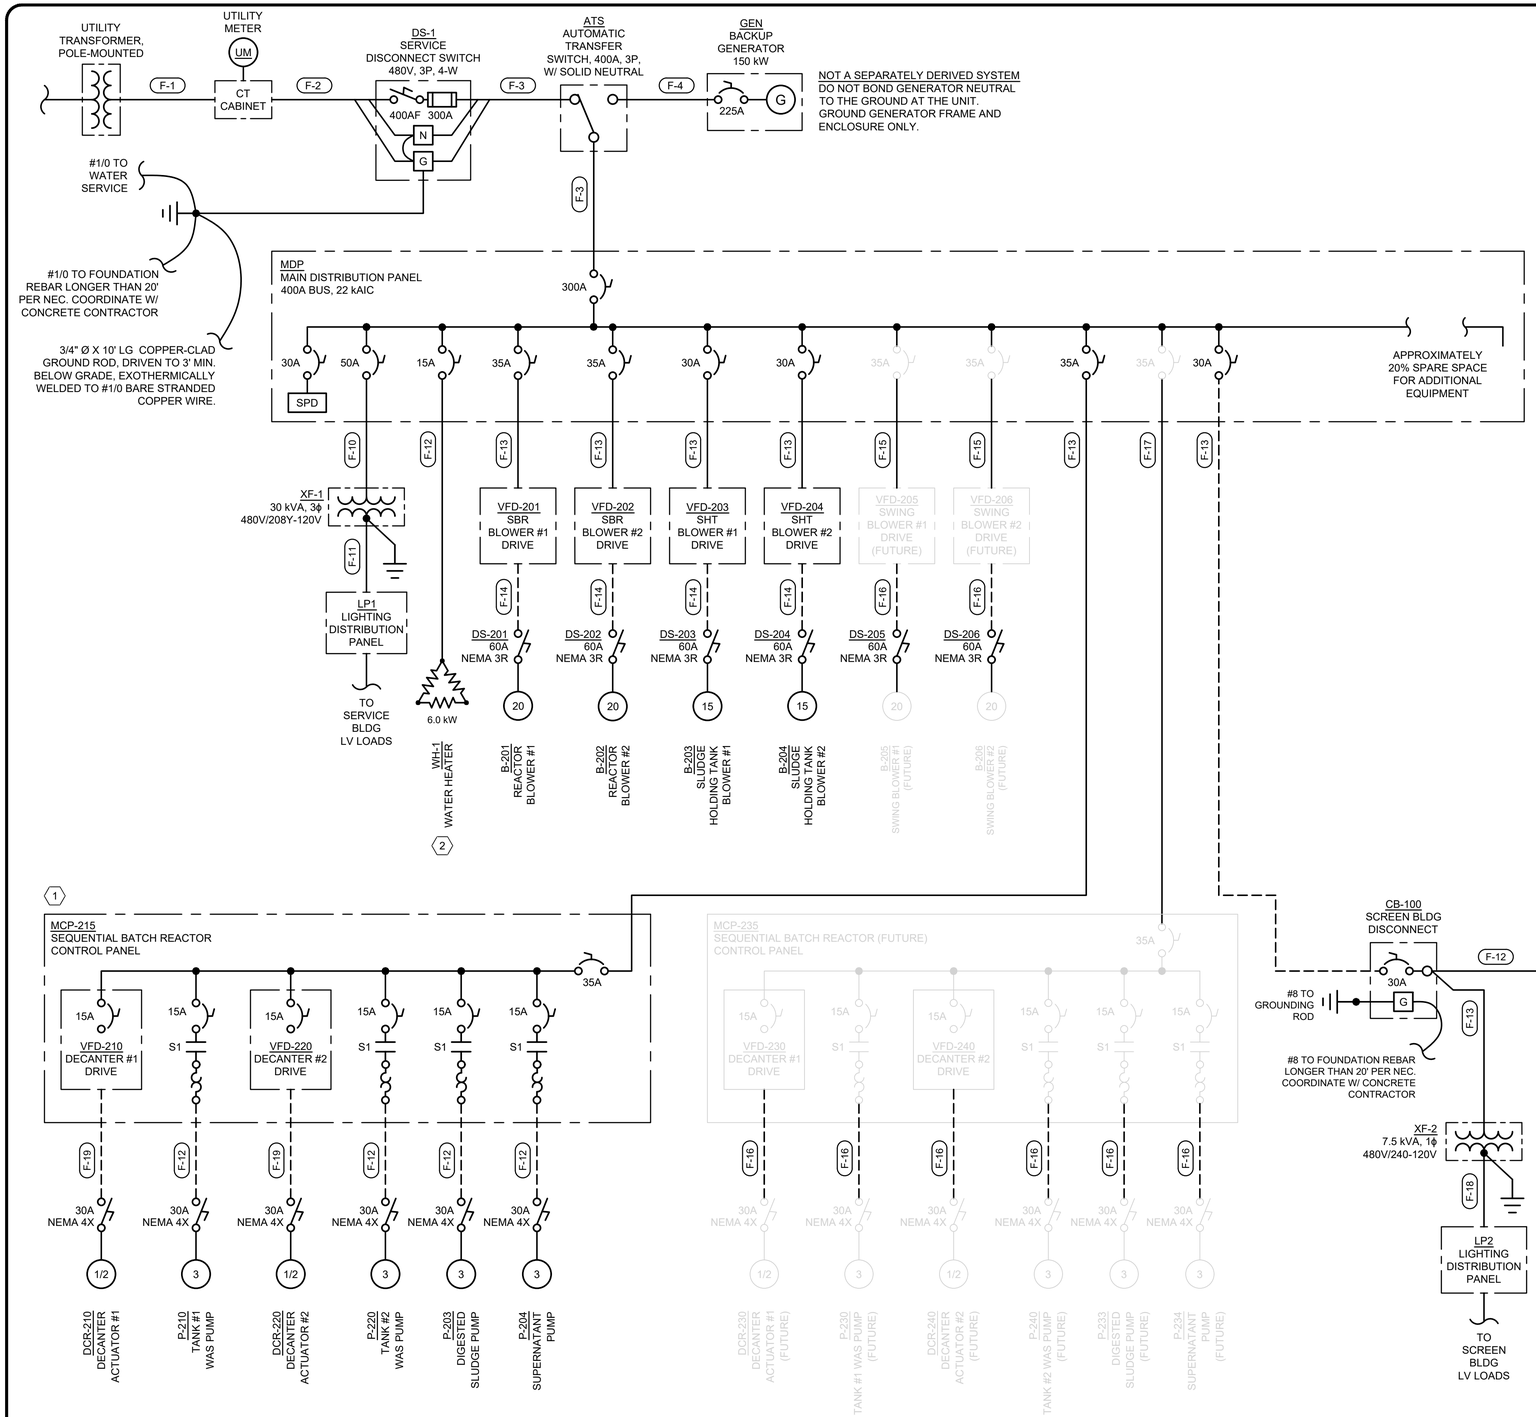


CODED NOTES:

1. FURNISHED BY PROCESS EQUIPMENT SUPPLIER AND INSTALLED BY CONTRACTOR
2. PART OF BID ALTERNATE #1 AND NOT PART OF BASE BID PACKAGE

BID SET

verdantas

NO	REVISION	DATE
1	ADDENDUM #3	9/30/2026

ISSUED FOR: BIDDING
ISSUE DATE: 7/20/2026
SCALE: AS NOTED
DESIGNED BY: ----
DRAWN BY: ----
CHECKED BY: ----

ADAMS COUNTY
NORTH ADAMS REGIONAL WASTEWATER TREATMENT PLANT
WINCHESTER, OHIO
ADAMS COUNTY
ELECTRICAL - E SERIES
ONE-LINE DIAGRAM - SERVICE BLDG

PROJECT NO. 200619
DISCIPLINE ELECTRICAL
SHEET NAME E-03
SHEET 66 OF 79