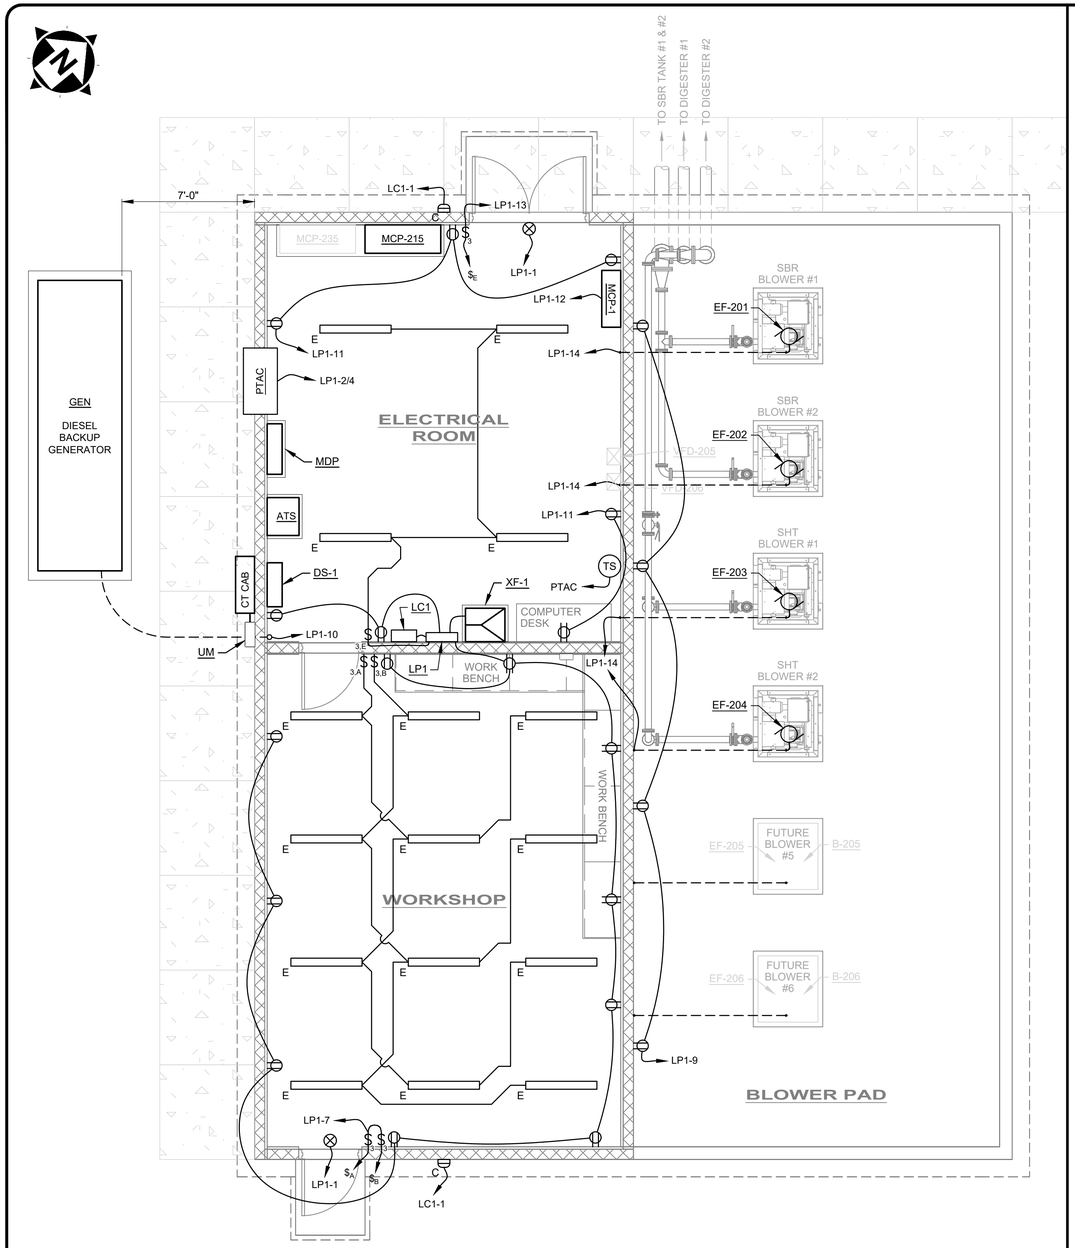


SERVICE BUILDING - LIGHTING PLAN

SCALE: 1/4" = 1'-0"

BID SET

verdantas

NO	REVISION	DATE
1	ADDENDUM #3	9/30/2026

ISSUED FOR:	BIDDING
ISSUE DATE:	7/20/2026
SCALE:	AS NOTED
DESIGNED BY:	---
DRAWN BY:	---
CHECKED BY:	---

ADAMS COUNTY
NORTH ADAMS REGIONAL
WASTEWATER TREATMENT PLANT
WINCHESTER, OHIO
ADAMS COUNTY

ELECTRICAL - E SERIES

SERVICE BLDG - LIGHTING PLAN

PROJECT NO.
200619

DISCIPLINE
ELECTRICAL

SHEET NAME
E-07

SHEET 70 OF 79

H:\2020\200619\DWG\SHEETS\E_200619 - SERVICE BUILDING.DWG - LIGHTING - 9/30/2026 11:59:42 AM - ADAM DAWSON