
BAR SCALE
2' 1' 0' 2' 4'
SCALE: 1/4"=1'-0"

GEN-1
BACKUP GENERATOR

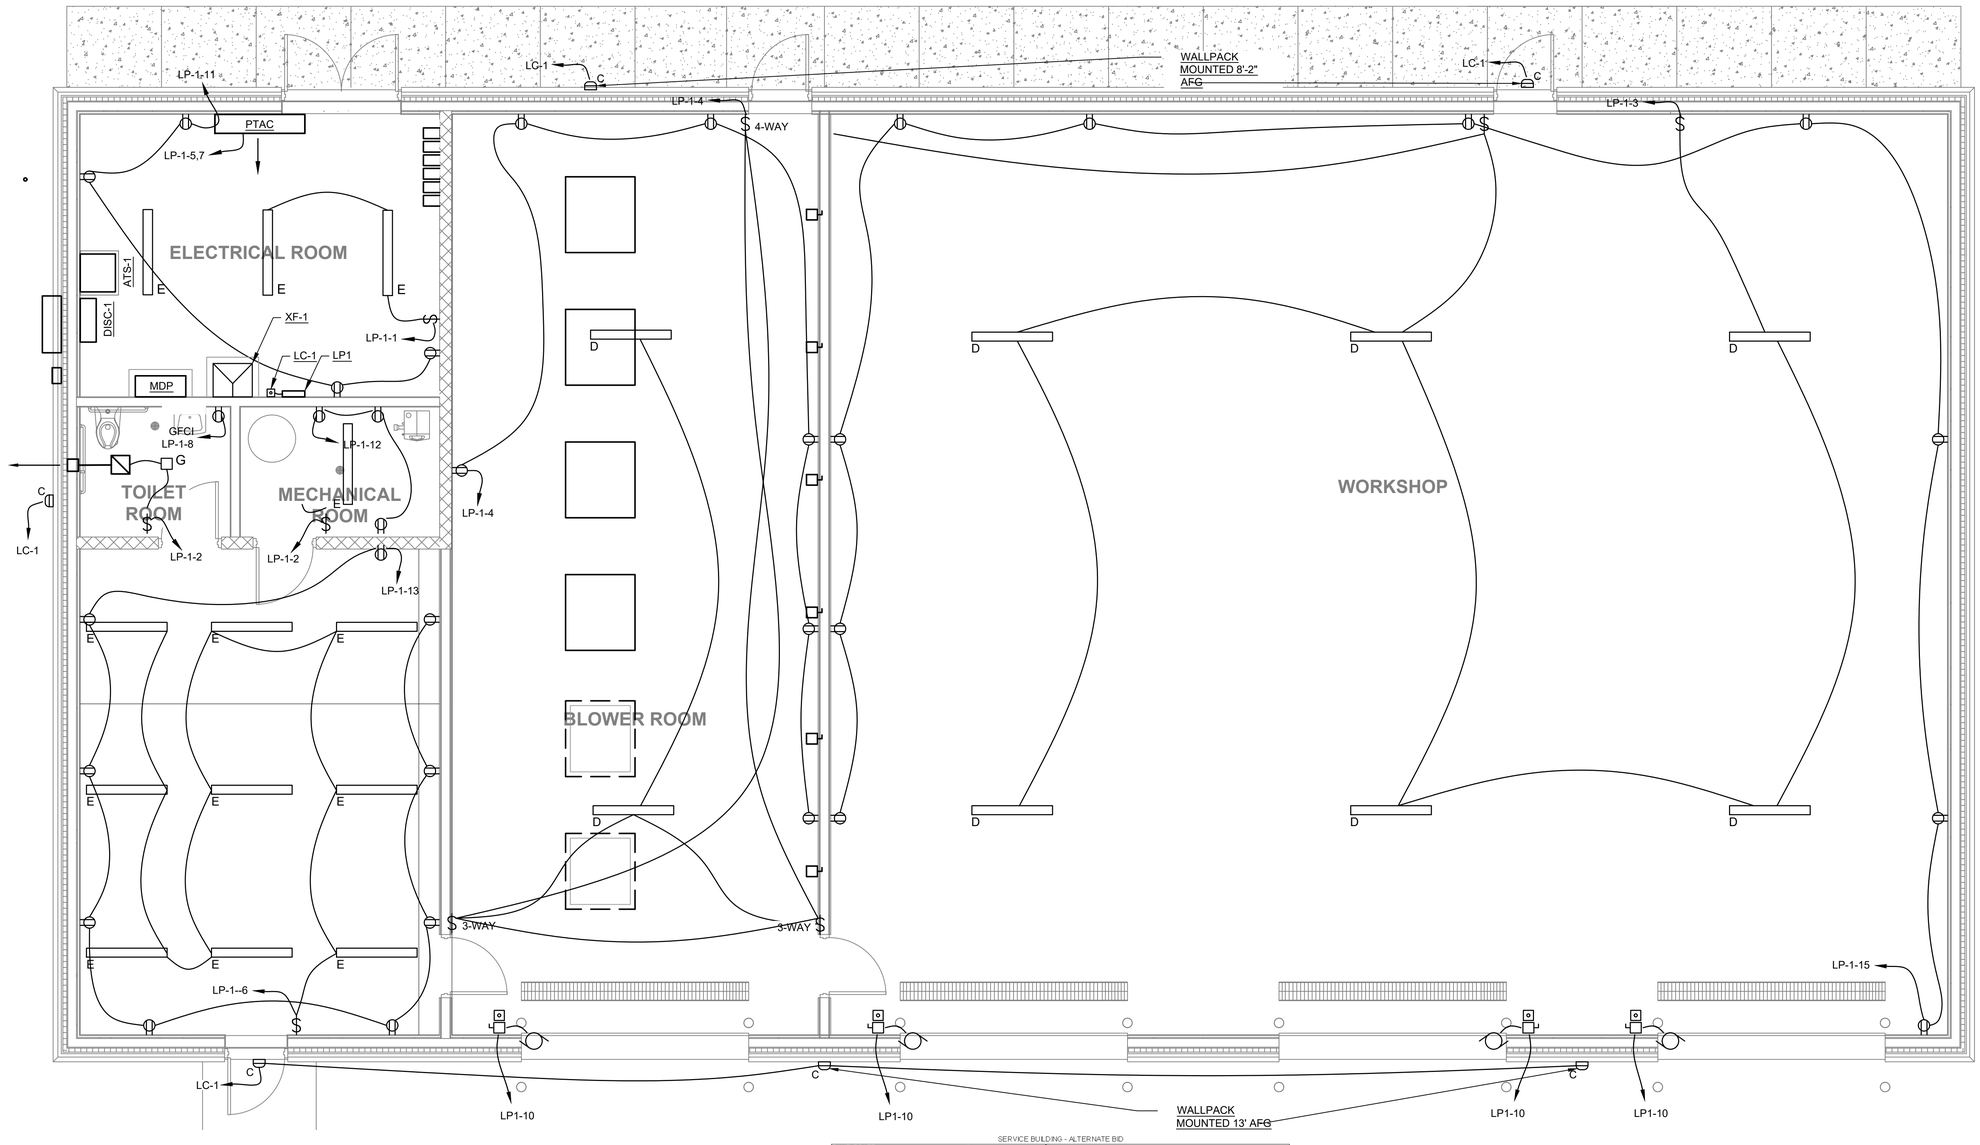

SERVICE BUILDING - ALTERNATE BID

PANELBOARD	LP1		
PANEL TYPE	NQ OR EQUAL		
NEMA TYPE	NEMA 1		
VOLTAGE	208Y/120V	PHASE	3
OCPD	100A	WIRE	4
MOUNTING	SURFACE	BUSS	100A

LOAD DESCRIPTION	LOAD	BKR.	CKT. NO.	PHASE	CKT. NO.	BKR.	LOAD	LOAD DESCRIPTION
ELECTRICAL RM LTS	100	20/1	1	A	2	20/1	50	TOILET/MECH RM LTS
WORKSHOP LTS	700	20/1	3	B	4	20/1	125	BLOWER RM LTS
ACU-E, ELECTRICAL RM A/C UNIT	1500	20/2	5	C	6	20/1	225	OFFICE AREA LTS
			7	A	8	20/1G	180	TOILET RM GFCI RECPT
PTAC UNIT	3800	20/1	9	B	10	20/1	1100	BAY DOOR OPENERS
ELECTRICAL RM REC	720	20/1	11	C	12	20/1	540	MECH RM REC
OFFICE AREA REC	1620	20/1	13	A	14	20/1	1080	BLOWER RM REC
WORKSHOP REC	1800	20/1	15	B	16	20/1		SPARE
SPARE		20/1	17	C	18	20/1		SPARE
SPARE		20/1	19	A	20	20/1		SPARE
SPARE		20/1	21	B	22	20/1		SPARE
SPARE		20/1	23	C	24	20/1		SPARE
SPACE			25	A	26			SPACE
SPACE			27	B	28			SPACE
SPACE			29	C	30			SPACE
SPACE			31	A	32			SPACE
SPACE			33	B	34			SPACE
SPACE			35	C	36			SPACE
SPACE			37	A	38			SPACE
SPACE			39	B	40			SPACE
SPACE			41	C	42			SPACE

13540 VA CONNECTED
15185 VA DEMAND
42.09 A @ 208Y/120v, 3P, 4W

ALTERNATE 1

BID SET

verdantas

NO	REVISION	DATE
1	ADDENDUM #3	9/30/2026

ISSUED FOR:	BIDDING
ISSUE DATE:	7/20/2026
SCALE:	AS NOTED
DESIGNED BY:	---
DRAWN BY:	---
CHECKED BY:	---

ADAMS COUNTY
NORTH ADAMS REGIONAL
WASTEWATER TREATMENT PLANT
WINCHESTER, OHIO
ADAMS COUNTY

ELECTRICAL - E SERIES

SERVICE BLDG ALT1 – LIGHTING PLAN

PROJECT NO.
200619
DISCIPLINE
ELECTRICAL
SHEET NAME
E-09
SHEET 72 OF 79

C:\CTI\CAD_DRIVES_H\2020\200619\DWG\SHEETS\E_200619 - SERVICE BUILDING (2).DWG - LIGHTING - 9/30/2026 11:59:54 AM - ADAM.DAWSON