Coring Report

Douglas Blvd.

PREPARED FOR

City of Richmond Heights

Verdantas Project No. 32053

April 24, 2025

Pavement Coring Report

Project Name: Douglas Blvd. Pavement Recon
Project Number: 32053 **Prime Contractor:** ----
Project Owner: City of Richmond Heights **Paving Contractor:** ----
Location: Douglas Blvd. **Core Diameter**: 4"
Type: Thickness ___ Exploratory X
Date: 04/22/25 **Technician:** Nathan Dalton

Core #	Location	Cored Material Description	Actual Material Thickness In Inches	Plan Depth	Condition/Type of Subgrade -Aggregate Size -Remarks
1	Douglas Blvd. Map Location #1 7' East of FOC	Asphalt	2.3	N/A	3/8" max aggregate - limestone
		Asphalt	2.9	"	1/4" max aggregate - slag
		Sub-total cored	5.2		
2	Douglas Blvd. Map Location #2 6'-10" East of FOC	Asphalt	2.3	N/A	3/8" max aggregate - limestone
		Asphalt	2.5	"	1/4" max aggregate - slag
		Concrete	6.3	"	1-1/4" max aggregate - limestone & slag
		Sub-total cored	11.1		
3	Douglas Blvd. Map Location #3 5" East of FOC	Asphalt	0.9	N/A	3/8" max aggregate - limestone
		Asphalt	1.5	"	3/8" max aggregate - limestone
		Asphalt	2.5	"	3/8" max aggregate - limestone
		Asphalt	2.5	"	1/4" max aggregate - limestone & slag
		Asphalt	2.3	"	3/8" max aggregate - slag
		Asphalt	1.8	"	3/8" max aggregate - slag
					Slag with heavy tar
		Sub-total cored	11.5		
		Total Cored	27.8		

Pavement Coring Report

Project Name: Douglas Blvd. Pavement Recon

Project Number: 32053 **Prime Contractor:** ----

Project Owner: City of Richmond Heights **Paving Contractor:** ----

Location: Douglas Blvd. **Core Diameter:** 4"

Type: Thickness ___ Exploratory _X_

Date: 04/22/25 **Technician:** Nathan Dalton

CORE #1

CORE LOCATION

CORE OPENING

CORE SAMPLE

Pavement Coring Report

Project Name: Douglas Blvd. Pavement Recon
Project Number: 32053
Project Owner: City of Richmond Heights
Location: Douglas Blvd.

Date: 04/22/25

Prime Contractor: ----
Paving Contractor: ----
Core Diameter: 4"
Type: Thickness ___ Exploratory _X_
Technician: Nathan Dalton

CORE #2

CORE LOCATION

CORE OPENING

CORE SAMPLE

Pavement Coring Report

Project Name: Douglas Blvd. Pavement Recon

Project Number: 32053 **Prime Contractor:** ----

Project Owner: City of Richmond Heights **Paving Contractor:** ----

Location: Douglas Blvd. **Core Diameter:** 4"

Type: Thickness ___ Exploratory X

Date: 04/22/25 **Technician:** Scott Pirc

CORE #3

CORE LOCATION

CORE OPENING

CORE SAMPLE

Pavement Coring Report

Project Name: Douglas Blvd. Pavement Recon
Project Number: 32053 **Prime Contractor:** ----
Project Owner: City of Richmond Heights **Paving Contractor:** ----
Location: Douglas Blvd. **Core Diameter:** 4"
Type: Thickness ___ Exploratory X
Date: 04/22/25 **Technician:** Nathan Dalton

Core #	Location	Cored Material Description	Actual Material Thickness In Inches	Plan Depth	Condition/Type of Subgrade -Aggregate Size -Remarks
4	Douglas Blvd. Map Location #4 5' West of FOC	Asphalt	1.3	N/A	3/8" max aggregate - limestone
		Asphalt	1.3	"	3/8" max aggregate - limestone
		Asphalt	0.5	"	1/2" max aggregate - limestone & slag
					Full depth core compromised during operation / tar & chip at bottom of core, 2.5" solid core extracted
		Sub-total cored	3.1		
		Total Cored	3.1		

Pavement Coring Report

Project Name: Douglas Blvd. Pavement Recon

Project Number: 32053 **Prime Contractor:** ----

Project Owner: City of Richmond Heights **Paving Contractor:** ----

Location: Douglas Blvd. **Core Diameter:** 4"

Type: Thickness ___ Exploratory X

Date: 04/22/25 **Technician:** Nathan Dalton

CORE #4

CORE LOCATION

CORE OPENING

CORE SAMPLE

BASE MATERIAL

2

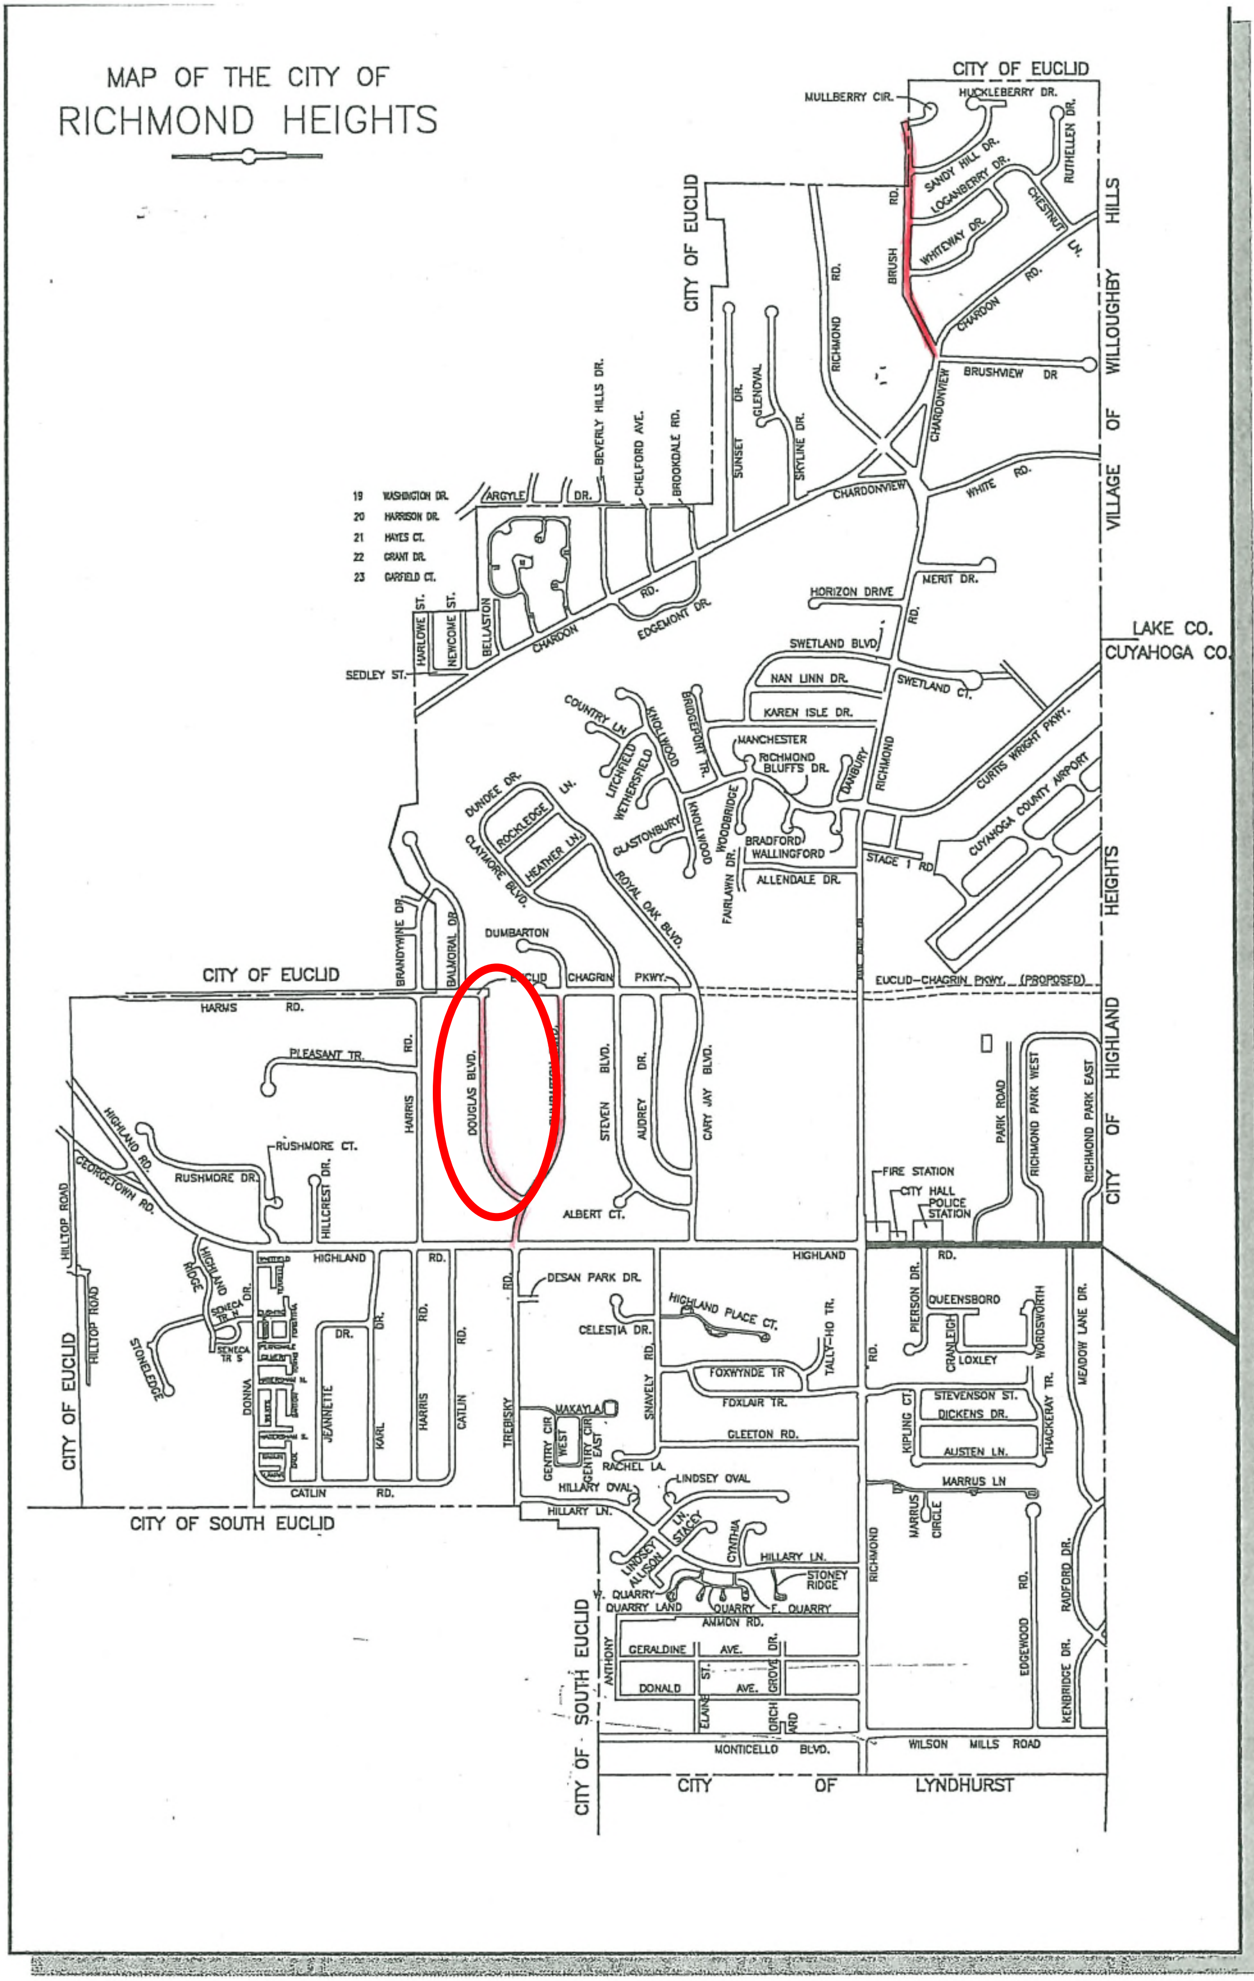

LOCATION MAP

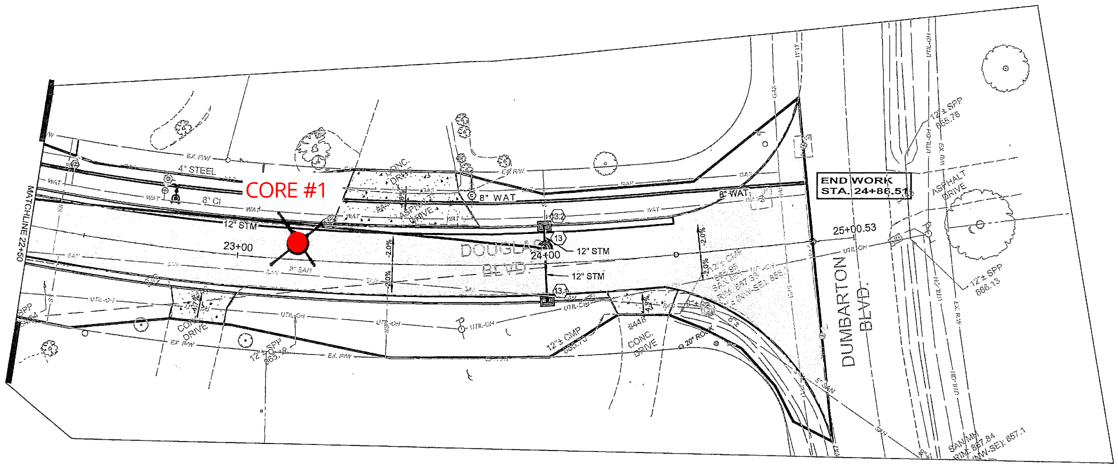

SHEET LEGEND

	REMOVE AND REPLACE EX. DRIVE WITH 6" CONCRETE DRIVE		FIRE HYDRANT ASSEMBLY (MATCH EX. LOCATION)
	NEW ASPHALT ROADWAY (SEE TYPICAL SECTIONS)		VALVE BOX
		WS	WATER SERVICE LINE REPLACEMENT AND APPROX. POSITION OF CORP.
			MANHOLE ADJUSTED TO GRADE

SHEET CODED NOTES

1. REMOVE AND REPLACE EX. MAILBOX
2. REMOVE EX. TREE

IMPROVEMENTS NOTES:

1. PROPOSED WATER LINE IMPROVEMENT LOCATIONS ARE APPROXIMATE AND MAY BE ADJUSTED PER FIELD CONDITIONS, AS APPROVED BY THE ENGINEER. WATER LINES SHALL BE INSTALLED A MINIMUM DEPTH OF 6' BELOW GRADE AND MAINTAIN A MINIMUM OF 10' HORIZONTAL SEPARATION FROM THE NEAREST SANITARY SEWER.
2. ANY ENCOUNTERED ROOF DRAINS SHALL BE RE-CONNECTED TO THE EXISTING OR PROPOSED STORM SEWER, WHICHEVER IS CLOSER.
3. ALL PARCELS WITHIN THE PROJECT AREA SHALL BE CONSIDERED TO HAVE ONE (1) OF EACH SERVICE LINE/LATERAL (WATER, SANITARY, STORM) TO BE PRESENT, WHETHER ILLUSTRATED IN THE PLANS OR NOT. IF NOT ILLUSTRATED IN THE PLANS, THE CONTRACTOR IS EXPECTED TO FIELD LOCATE PRIOR TO CONSTRUCTION.
4. ALL WATER SERVICE LINES SHALL BE REPLACED UP TO THE CORP. STOP AND CONNECTED TO THE PROPOSED WATER MAIN. CORP. STOPS SHALL BE POSITIONED WITHIN THE EXISTING TREE LAWN, WHERE POSSIBLE. SEE DETAIL.
5. AT LOCATIONS WHERE THE PROPOSED 8" WATERLINE CONNECTS TO THE EXISTING WATERMAIN, CONTRACTOR SHALL PERFORM EXPLORATORY EXCAVATIONS TO EXPOSE/INVESTIGATE THE TIE-IN LOCATIONS. CONTRACTOR SHALL NOTIFY THE ENGINEER OF ANY POSSIBLE CONFLICTS. AT THIS TIME THE ENGINEER SHALL ADJUST THE LOCATION OF THE TIE-IN AND NO ADDITIONAL COST OR DEDUCTION SHALL BE ADDED TO THE CONTRACT.
6. CONTRACTOR SHALL VERIFY UTILITY ELEVATIONS AT CROSSINGS AND DEFLECT WATERLINE AS NECESSARY TO MAINTAIN A MINIMUM CLEARANCE 18 INCHES. MAXIMUM PIPE DEFLECTION OF THE WATERLINE SHALL BE 15" PER FULL PIPE LENGTH. IN LIEU OF PIPE DEFLECTION, 12" X 11.25°, 22.5°, 45° BENDS MAY BE USED. RESTRAINT LENGTHS HAVE BEEN SHOWN FOR THE 3 FITTINGS AND SHALL APPLY BASED ON CONTRACTORS USE OF BENDS.
9. CONTRACTOR SHALL MAINTAIN 10' MIN. HORIZONTAL AND 18 INCH VERTICAL CROSSING CLEARANCE FROM STORM AND SANITARY SEWERS.
10. INSTALLATION AND PRESSURE TESTING SHALL BE IN ACCORDANCE WITH AWWA C-605. DISINFECTION SHALL BE PER AWWA C-651.
11. THE CUTTING & CAPPING OF WATER LINES SHALL BE INCIDENTAL TO THE UTILITY ITEM BEING INSTALLED AND CROSSING THE EXISTING MAIN. A UNIT PRICE OF 1 CUT & CAP SHALL BE UTILIZED IF IT IS DETERMINED THAT THERE IS A NEED FOR ADDITIONAL LOCATIONS.
12. CONTRACTOR SHALL LOCATE AND INVENTORY EXISTING PAVEMENT MARKINGS FOR RE-STRIPING UNDER ODOT ITEM 642 TRAFFIC PAINT AND PAID FOR UNDER A LUMP SUM ITEM.

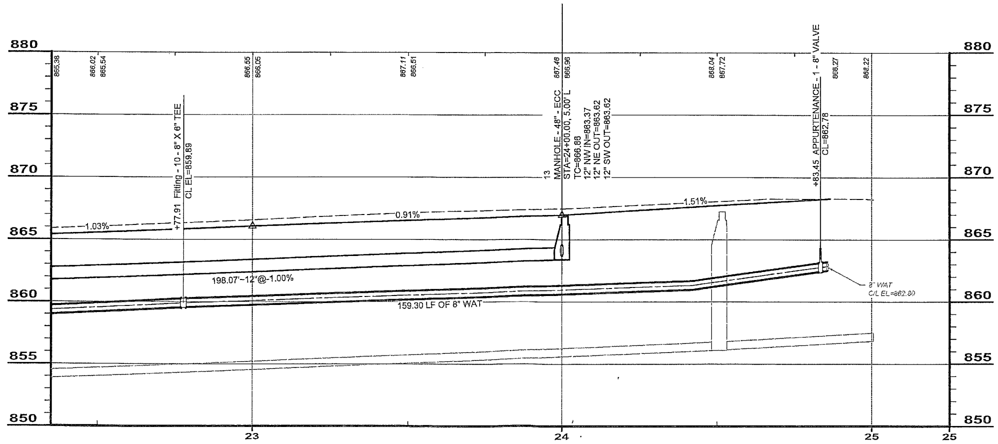

PRELIMINARY	verdantas	NO / REVISION / DATE: ⚠ / / X/XX/18	CITY OF RICHMOND HEIGHTS **DOUGLAS BOULEVARD RECONSTRUCTION** CUYAHOGA COUNTY, OHIO	ISSUED FOR: XXXXXX ISSUE DATE: 2/12/2025 SCALE: AS SHOWN DESIGNED BY: PJF DRAWN BY: TJM CHECKED BY: PJF	GENERAL - 00 SERIES	PROJECT NO. 32053 DISCIPLINE CIVIL SHEET NAME P&P 22+50-25+00 SHEET OF XX

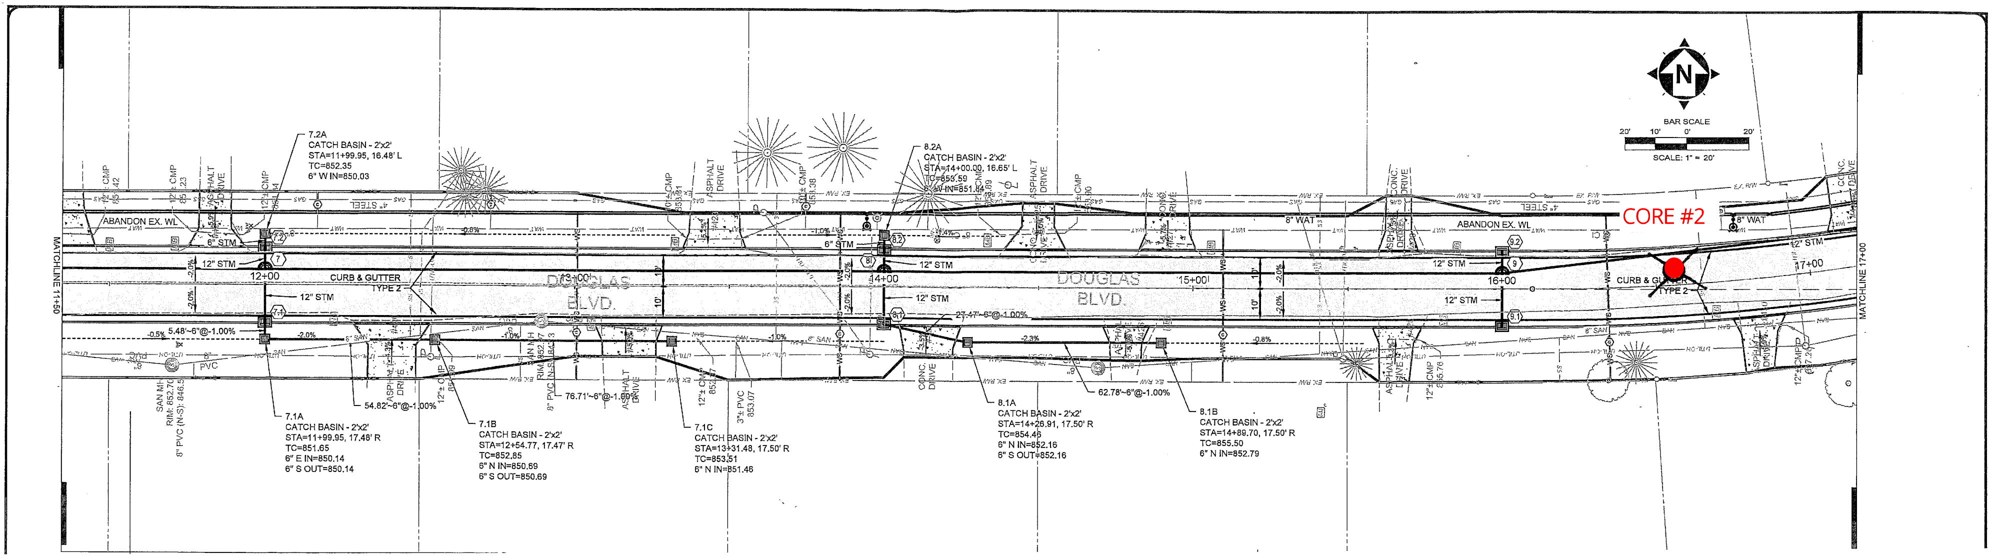

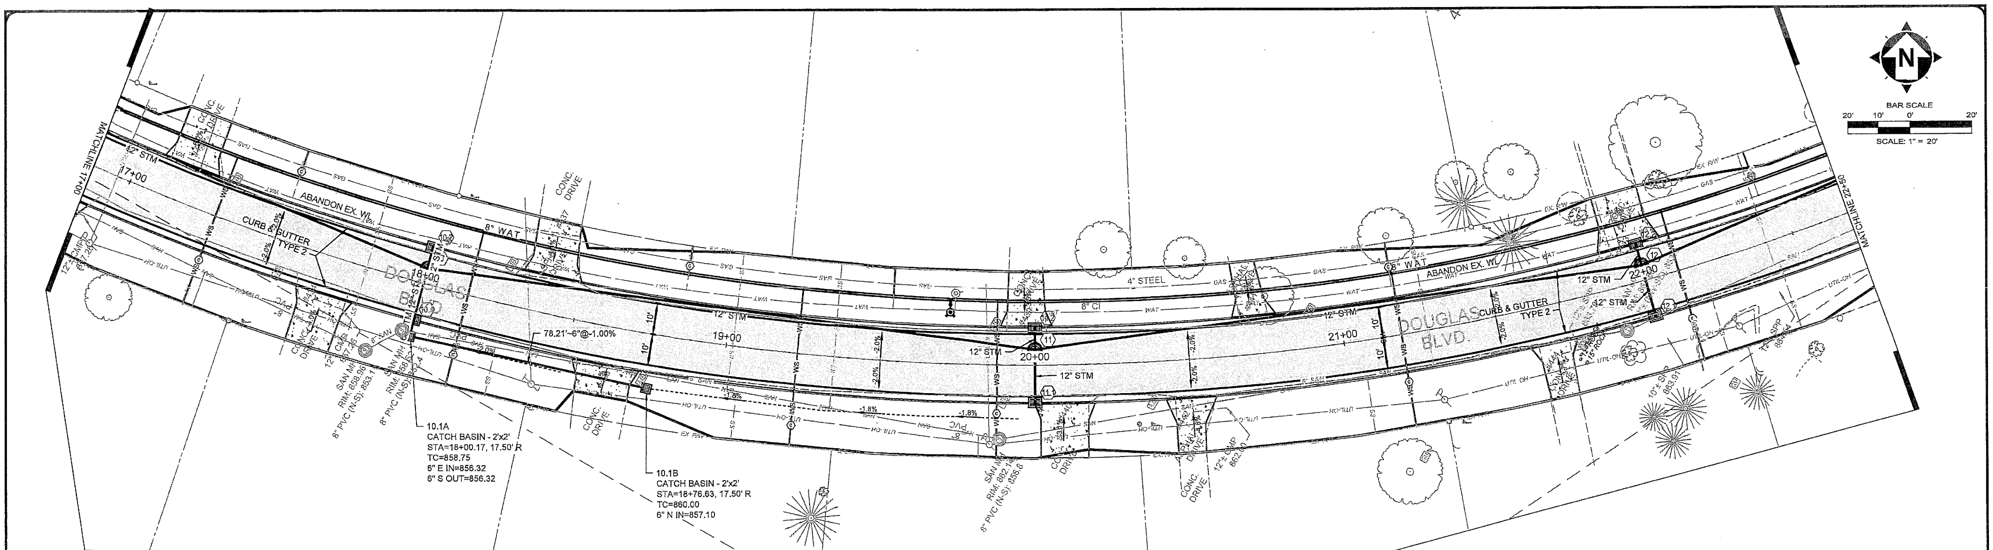

SHEET LEGEND

REMOVE AND REPLACE EX. DRIVE WITH 6" CONCRETE DRIVE	FIRE HYDRANT ASSEMBLY (MATCH EX. LOCATION)
NEW ASPHALT ROADWAY (SEE TYPICAL SECTIONS)	VALVE BOX
	WS — WATER SERVICE LINE REPLACEMENT AND APPROX. POSITION OF CORP.
	MANHOLE ADJUSTED TO GRADE

SHEET CODED NOTES

1. REMOVE AND REPLACE EX. MAILBOX
2. REMOVE EX. TREE

IMPROVEMENTS NOTES:

1. PROPOSED WATER LINE IMPROVEMENT LOCATIONS ARE APPROXIMATE AND MAY BE ADJUSTED PER FIELD CONDITIONS, AS APPROVED BY THE ENGINEER. WATER LINES SHALL BE INSTALLED A MINIMUM DEPTH OF 6' BELOW GRADE AND MAINTAIN A MINIMUM OF 10' HORIZONTAL SEPARATION FROM THE NEAREST SANITARY SEWER.

2. ANY ENCOUNTERED ROOF DRAINS SHALL BE RE-CONNECTED TO THE EXISTING OR PROPOSED STORM SEWER, WHICHEVER IS CLOSER.

3. ALL PARCELS WITHIN THE PROJECT AREA SHALL BE CONSIDERED TO HAVE ONE (1) OF EACH SERVICE LINE/LATERAL (WATER, SANITARY, STORM) TO BE PRESENT, WHETHER ILLUSTRATED IN THE PLANS OR NOT. IF NOT ILLUSTRATED IN THE PLANS, THE CONTRACTOR IS EXPECTED TO FIELD LOCATE PRIOR TO CONSTRUCTION.

4. ALL WATER SERVICE LINES SHALL BE REPLACED UP TO THE CORP. STOP AND CONNECTED TO THE PROPOSED WATER MAIN. CORP. STOPS SHALL BE POSITIONED WITHIN THE EXISTING TREE LAWN, WHERE POSSIBLE. SEE DETAIL.

5. AT LOCATIONS WHERE THE PROPOSED 8" WATERLINE CONNECTS TO THE EXISTING WATERMAIN, CONTRACTOR SHALL PERFORM EXPLORATORY EXCAVATIONS TO EXPOSE/INVESTIGATE THE TIE-IN LOCATIONS. CONTRACTOR SHALL NOTIFY THE ENGINEER OF ANY POSSIBLE CONFLICTS. AT THIS TIME THE ENGINEER SHALL ADJUST THE LOCATION OF THE TIE-IN AND NO ADDITIONAL COST OR DEDUCTION SHALL BE ADDED TO THE CONTRACT.

6. CONTRACTOR SHALL VERIFY UTILITY ELEVATIONS AT CROSSINGS AND DEFLECT WATERLINE AS NECESSARY TO MAINTAIN A MINIMUM CLEARANCE 18 INCHES. MAXIMUM PIPE DEFLECTION OF THE WATERLINE SHALL BE 15" PER FULL PIPE LENGTH. IN LIEU OF PIPE DEFLECTION, 12" X 11.25°, 22.5°, 45° BENDS MAY BE USED. RESTRAINT LENGTHS HAVE BEEN SHOWN FOR THE 3 FITTINGS AND SHALL APPLY BASED ON CONTRACTORS USE OF BENDS.

9. CONTRACTOR SHALL MAINTAIN 10' MIN. HORIZONTAL AND 18 INCH VERTICAL CROSSING CLEARANCE FROM STORM AND SANITARY SEWERS.

10. INSTALLATION AND PRESSURE TESTING SHALL BE IN ACCORDANCE WITH AWWA C-605. DISINFECTION SHALL BE PER AWWA C-651.

11. THE CUTTING & CAPPING OF WATER LINES SHALL BE INCIDENTAL TO THE UTILITY ITEM BEING INSTALLED AND CROSSING THE EXISTING MAIN. A UNIT PRICE OF 1 CUT & CAP SHALL BE UTILIZED IF IT IS DETERMINED THAT THERE IS A NEED FOR ADDITIONAL LOCATIONS.

12. CONTRACTOR SHALL LOCATE AND INVENTORY EXISTING PAVEMENT MARKINGS FOR RE-STRIPING UNDER ODOT ITEM 642 TRAFFIC PAINT AND PAID FOR UNDER A LUMP SUM ITEM.

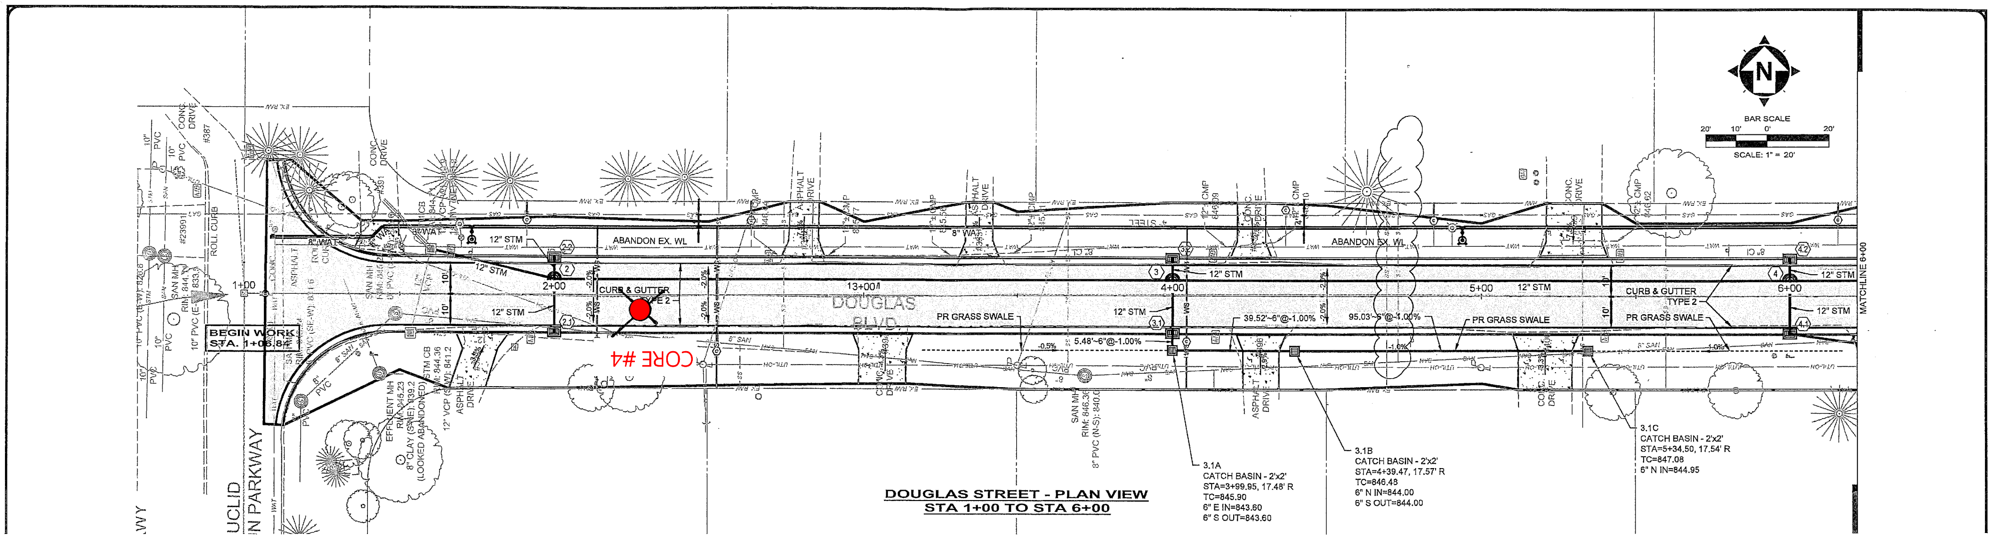

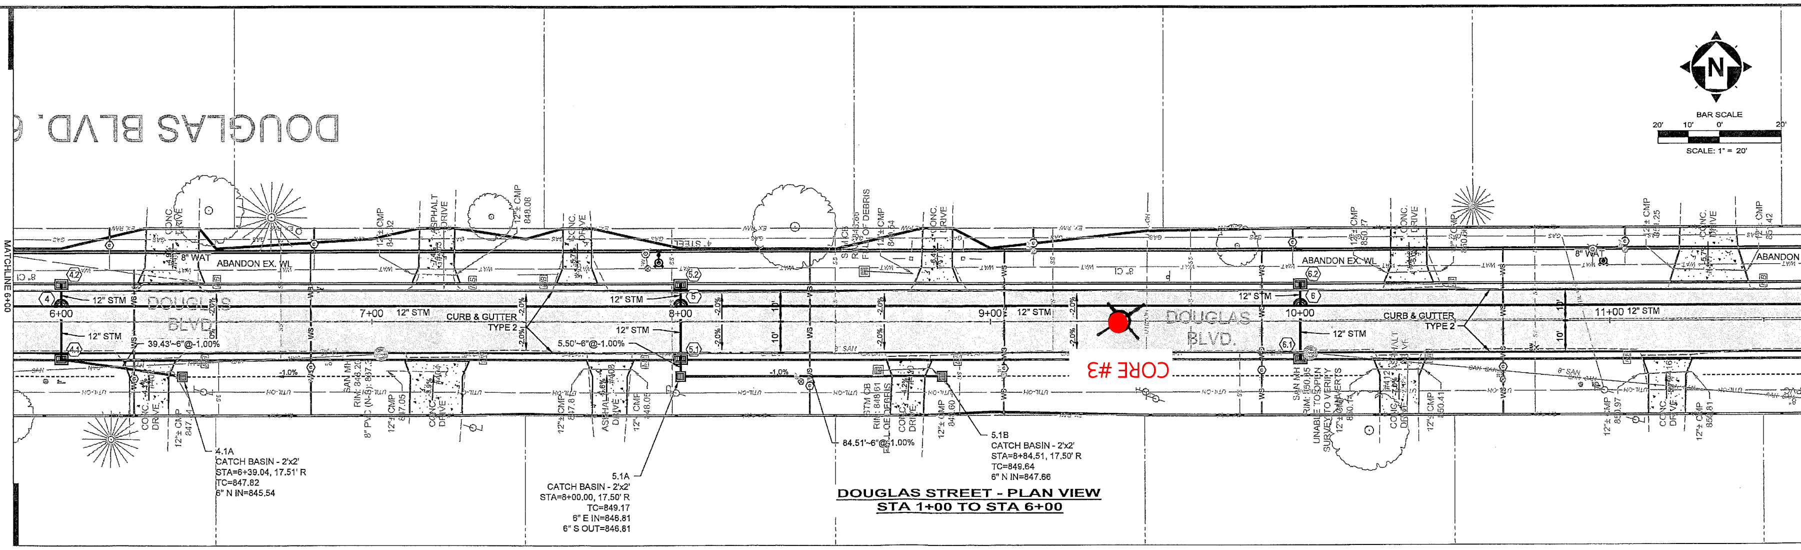

SHEET LEGEND

	REMOVE AND REPLACE EX. DRIVE WITH 6" CONCRETE DRIVE
	NEW ASPHALT ROADWAY (SEE TYPICAL SECTIONS)
	FIRE HYDRANT ASSEMBLY (MATCH EX. LOCATION)
	VALVE BOX
WS	WATER SERVICE LINE REPLACEMENT AND APPROX. POSITION OF CORP.
	MANHOLE ADJUSTED TO GRADE

SHEET CODED NOTES

1. REMOVE AND REPLACE EX. MAILBOX
2. REMOVE EX. TREE

IMPROVEMENTS NOTES:

1. PROPOSED WATER LINE IMPROVEMENT LOCATIONS ARE APPROXIMATE AND MAY BE ADJUSTED PER FIELD CONDITIONS, AS APPROVED BY THE ENGINEER. WATER LINES SHALL BE INSTALLED A MINIMUM DEPTH OF 6' BELOW GRADE AND MAINTAIN A MINIMUM OF 10' HORIZONTAL SEPARATION FROM THE NEAREST SANITARY SEWER.
2. ANY ENCOUNTERED ROOF DRAINS SHALL BE RE-CONNECTED TO THE EXISTING OR PROPOSED STORM SEWER, WHICHEVER IS CLOSER.
3. ALL PARCELS WITHIN THE PROJECT AREA SHALL BE CONSIDERED TO HAVE ONE (1) OF EACH SERVICE LINE/LATERAL (WATER, SANITARY, STORM) TO BE PRESENT, WHETHER ILLUSTRATED IN THE PLANS OR NOT. IF NOT ILLUSTRATED IN THE PLANS, THE CONTRACTOR IS EXPECTED TO FIELD LOCATE PRIOR TO CONSTRUCTION.
4. ALL WATER SERVICE LINES SHALL BE REPLACED UP TO THE CORP. STOP AND CONNECTED TO THE PROPOSED WATER MAIN. CORP. STOPS SHALL BE POSITIONED WITHIN THE EXISTING TREE LAWN, WHERE POSSIBLE. SEE DETAIL.
5. AT LOCATIONS WHERE THE PROPOSED 8" WATERLINE CONNECTS TO THE EXISTING WATERMAIN, CONTRACTOR SHALL PERFORM EXPLORATORY EXCAVATIONS TO EXPOSE/INVESTIGATE THE TIE-IN LOCATIONS. CONTRACTOR SHALL NOTIFY THE ENGINEER OF ANY POSSIBLE CONFLICTS. AT THIS TIME THE ENGINEER SHALL ADJUST THE LOCATION OF THE TIE-IN AND NO ADDITIONAL COST OR DEDUCTION SHALL BE ADDED TO THE CONTRACT.
6. CONTRACTOR SHALL VERIFY UTILITY ELEVATIONS AT CROSSINGS AND DEFLECT WATERLINE AS NECESSARY TO MAINTAIN A MINIMUM CLEARANCE 18 INCHES. MAXIMUM PIPE DEFLECTION OF THE WATERLINE SHALL BE 15" PER FULL PIPE LENGTH. IN LIEU OF PIPE DEFLECTION, 12" X 11.25°, 22.5°, 45° BENDS MAY BE USED. RESTRAINT LENGTHS HAVE BEEN SHOWN FOR THE 3 FITTINGS AND SHALL APPLY BASED ON CONTRACTORS USE OF BENDS.
9. CONTRACTOR SHALL MAINTAIN 10' MIN. HORIZONTAL AND 18 INCH VERTICAL CROSSING CLEARANCE FROM STORM AND SANITARY SEWERS.
10. INSTALLATION AND PRESSURE TESTING SHALL BE IN ACCORDANCE WITH AWWA C-605. DISINFECTION SHALL BE PER AWWA C-651.
11. THE CUTTING & CAPPING OF WATER LINES SHALL BE INCIDENTAL TO THE UTILITY ITEM BEING INSTALLED AND CROSSING THE EXISTING MAIN. A UNIT PRICE OF 1 CUT & CAP SHALL BE UTILIZED IF IT IS DETERMINED THAT THERE IS A NEED FOR ADDITIONAL LOCATIONS.
12. CONTRACTOR SHALL LOCATE AND INVENTORY EXISTING PAVEMENT MARKINGS FOR RE-STRIPING UNDER ODOT ITEM 642 TRAFFIC PAINT AND PAID FOR UNDER A LUMP SUM ITEM.

865