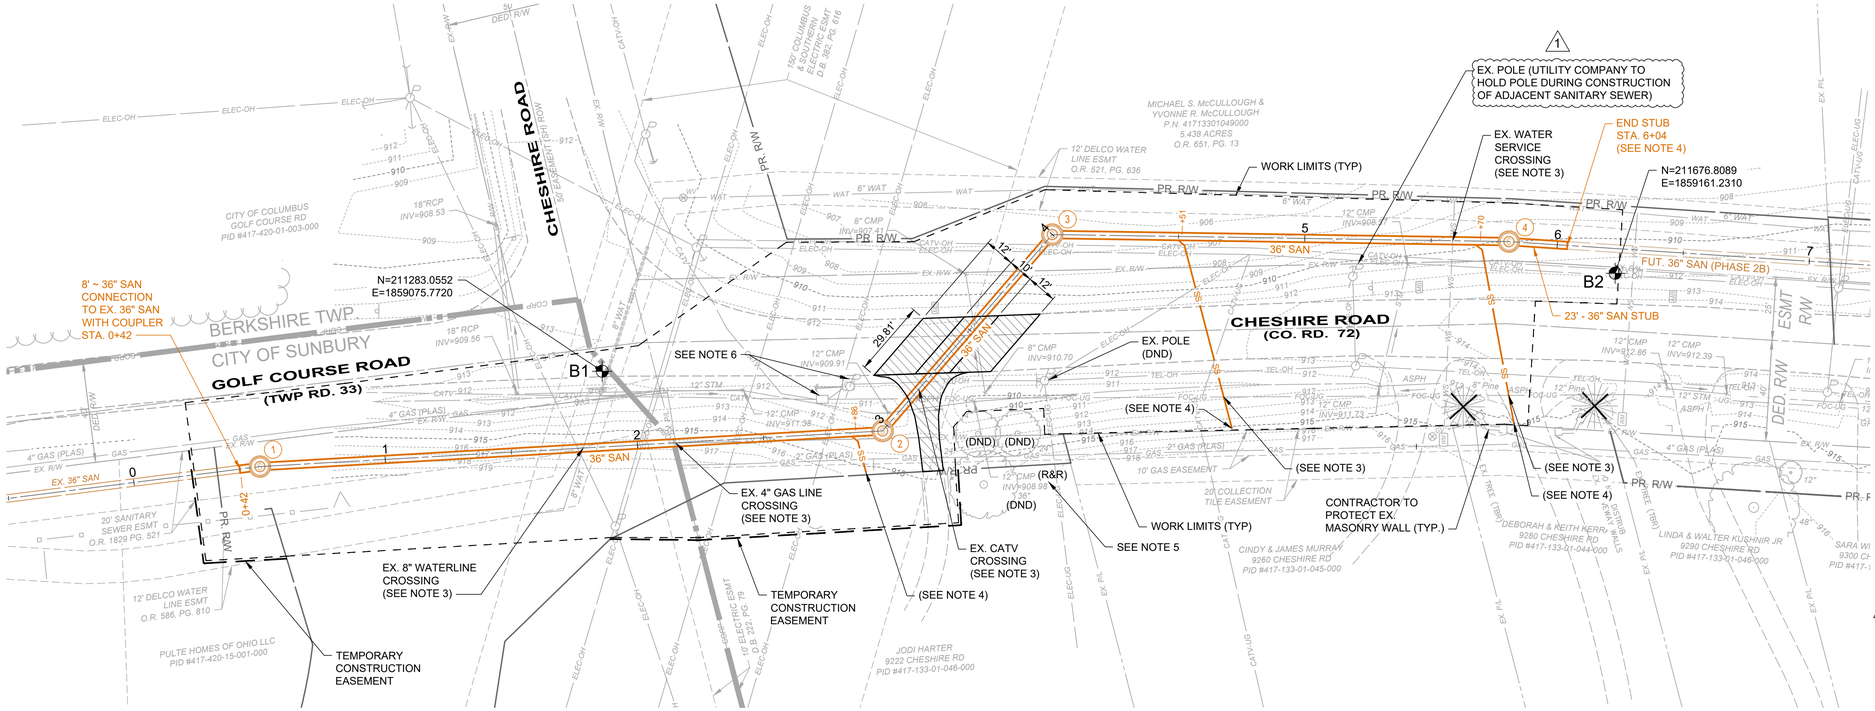

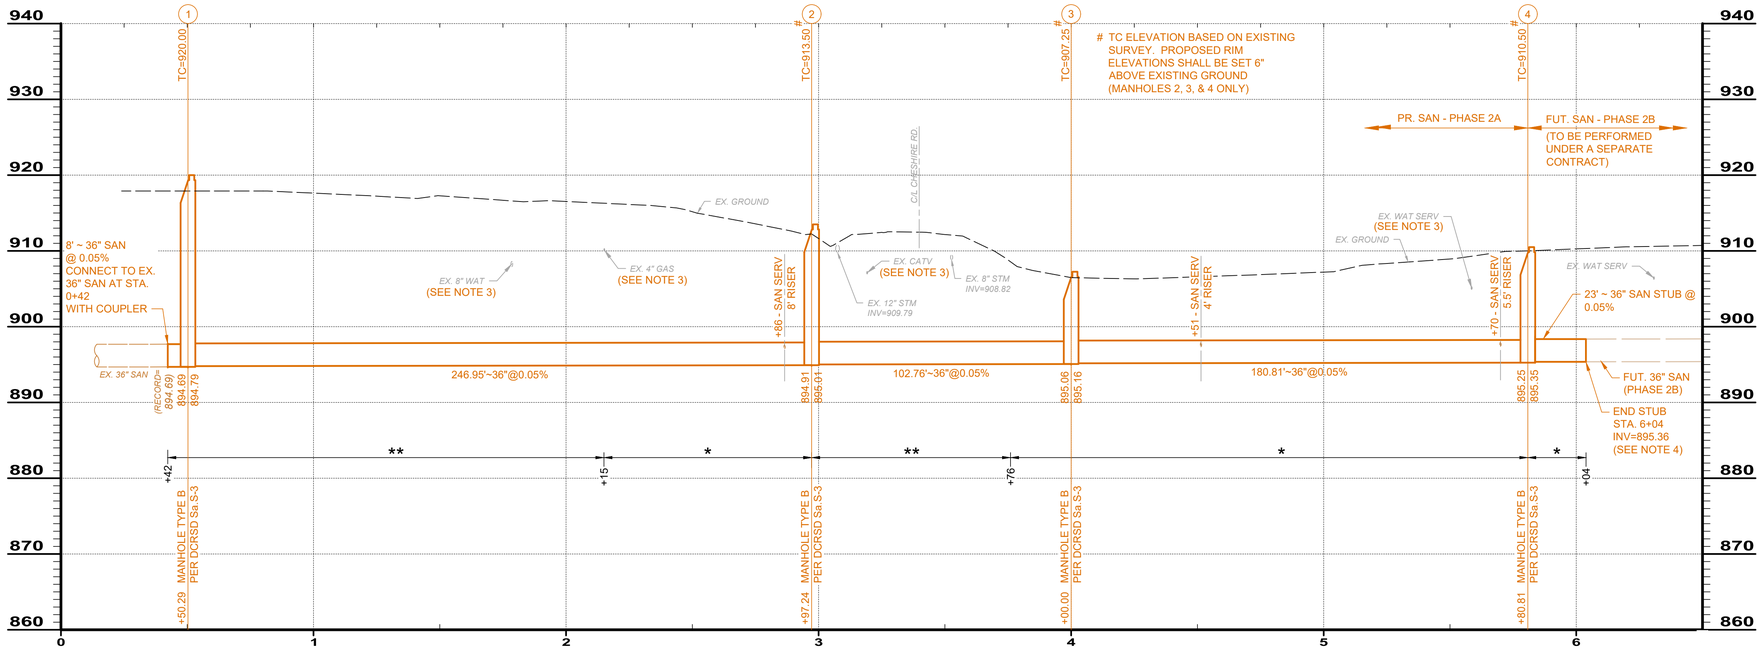

LEGEND:

- ITEM 253 - PAVEMENT REPAIR AS PER PLAN
- WORK LIMITS
- TEMP. CONSTRUCTION ESMT
- BORING LOCATION. SEE GEOTECHNICAL REPORT TITLED "GEOTECHNICAL SUBSURFACE INVESTIGATION FOR LITTLE WALNUT CREEK INTERCEPTOR (PHASE 2) SEWER PROJECT" DATED 4/07/25 FOR BORING DATA.

DND = DO NOT DISTURB

R&R = REMOVE AND REPLACE

NOTES:

1. SEE STANDARD DRAWING Sa.S-2 REGARDING BACKFILL REQUIREMENTS AND BACKFILL LIMITS.
2. SANITARY SERVICE TRENCHES SHALL BE OPEN CUT.
3. THE CONTRACTOR SHALL COORDINATE WITH ALL UTILITY COMPANIES AND LOCATE ALL UTILITIES BEFORE BEGINNING EXCAVATION. UTILITIES NEAR OR CROSSING THE TRENCH SHALL BE MAINTAINED AND PROTECTED DURING CONSTRUCTION.
4. PIPE TO BE PLUGGED. WOODEN MARKER TO BE INSTALLED AS PER NOTE ON SHEET 3.
5. DRIVE PIPE TO BE REMOVED DURING SANITARY SEWER INSTALLATION AND REPLACED AFTERWARDS.
6. CONTRACTOR TO PROTECT EXISTING HANDHOLE, PEDESTAL, AND POLE DURING CONTRUCTION.

PROFILE BAR SCALE

1

* BACKFILL IN ACCORDANCE WITH STANDARD DRAWING Sa.S-1

** COMPACTED GRANULAR BACKFILL AS PER CMS ITEM 304 IN ACCORDANCE WITH STANDARD DRAWING Sa.S-2

BID SET

verdantas

NO	REVISION	DATE
1	BACKFILL NOTE, UTILITY POLE NOTE, AND NOTE 2 REVISED.	3/9/26

ISSUED FOR:	BID SET
ISSUE DATE:	2/4/26
SCALE:	AS SHOWN
DESIGNED BY:	EJT
DRAWN BY:	BKU
CHECKED BY:	AF

LITTLE WALNUT CREEK INTERCEPTOR SEWER - PHASE 2A
CITY OF SUNBURY, DELAWARE COUNTY, OHIO

SANITARY PLAN & PROFILE STA. 0+00.00 TO STA. 6+50.00

PROJECT NO. 22000715

DISCIPLINE: CIVIL

SHEET NAME: SAN-PP2A

SHEET 8A OF 15

H:\2022\22000715\DWG\SHEETS - SANITARY - PH2A\C_22000715 - SANITARY PLAN & PROFILES - 1.DWG - SANITARY PLAN & PROFILE - 3/9/2026 1:46:53 PM - ERIC TROYER